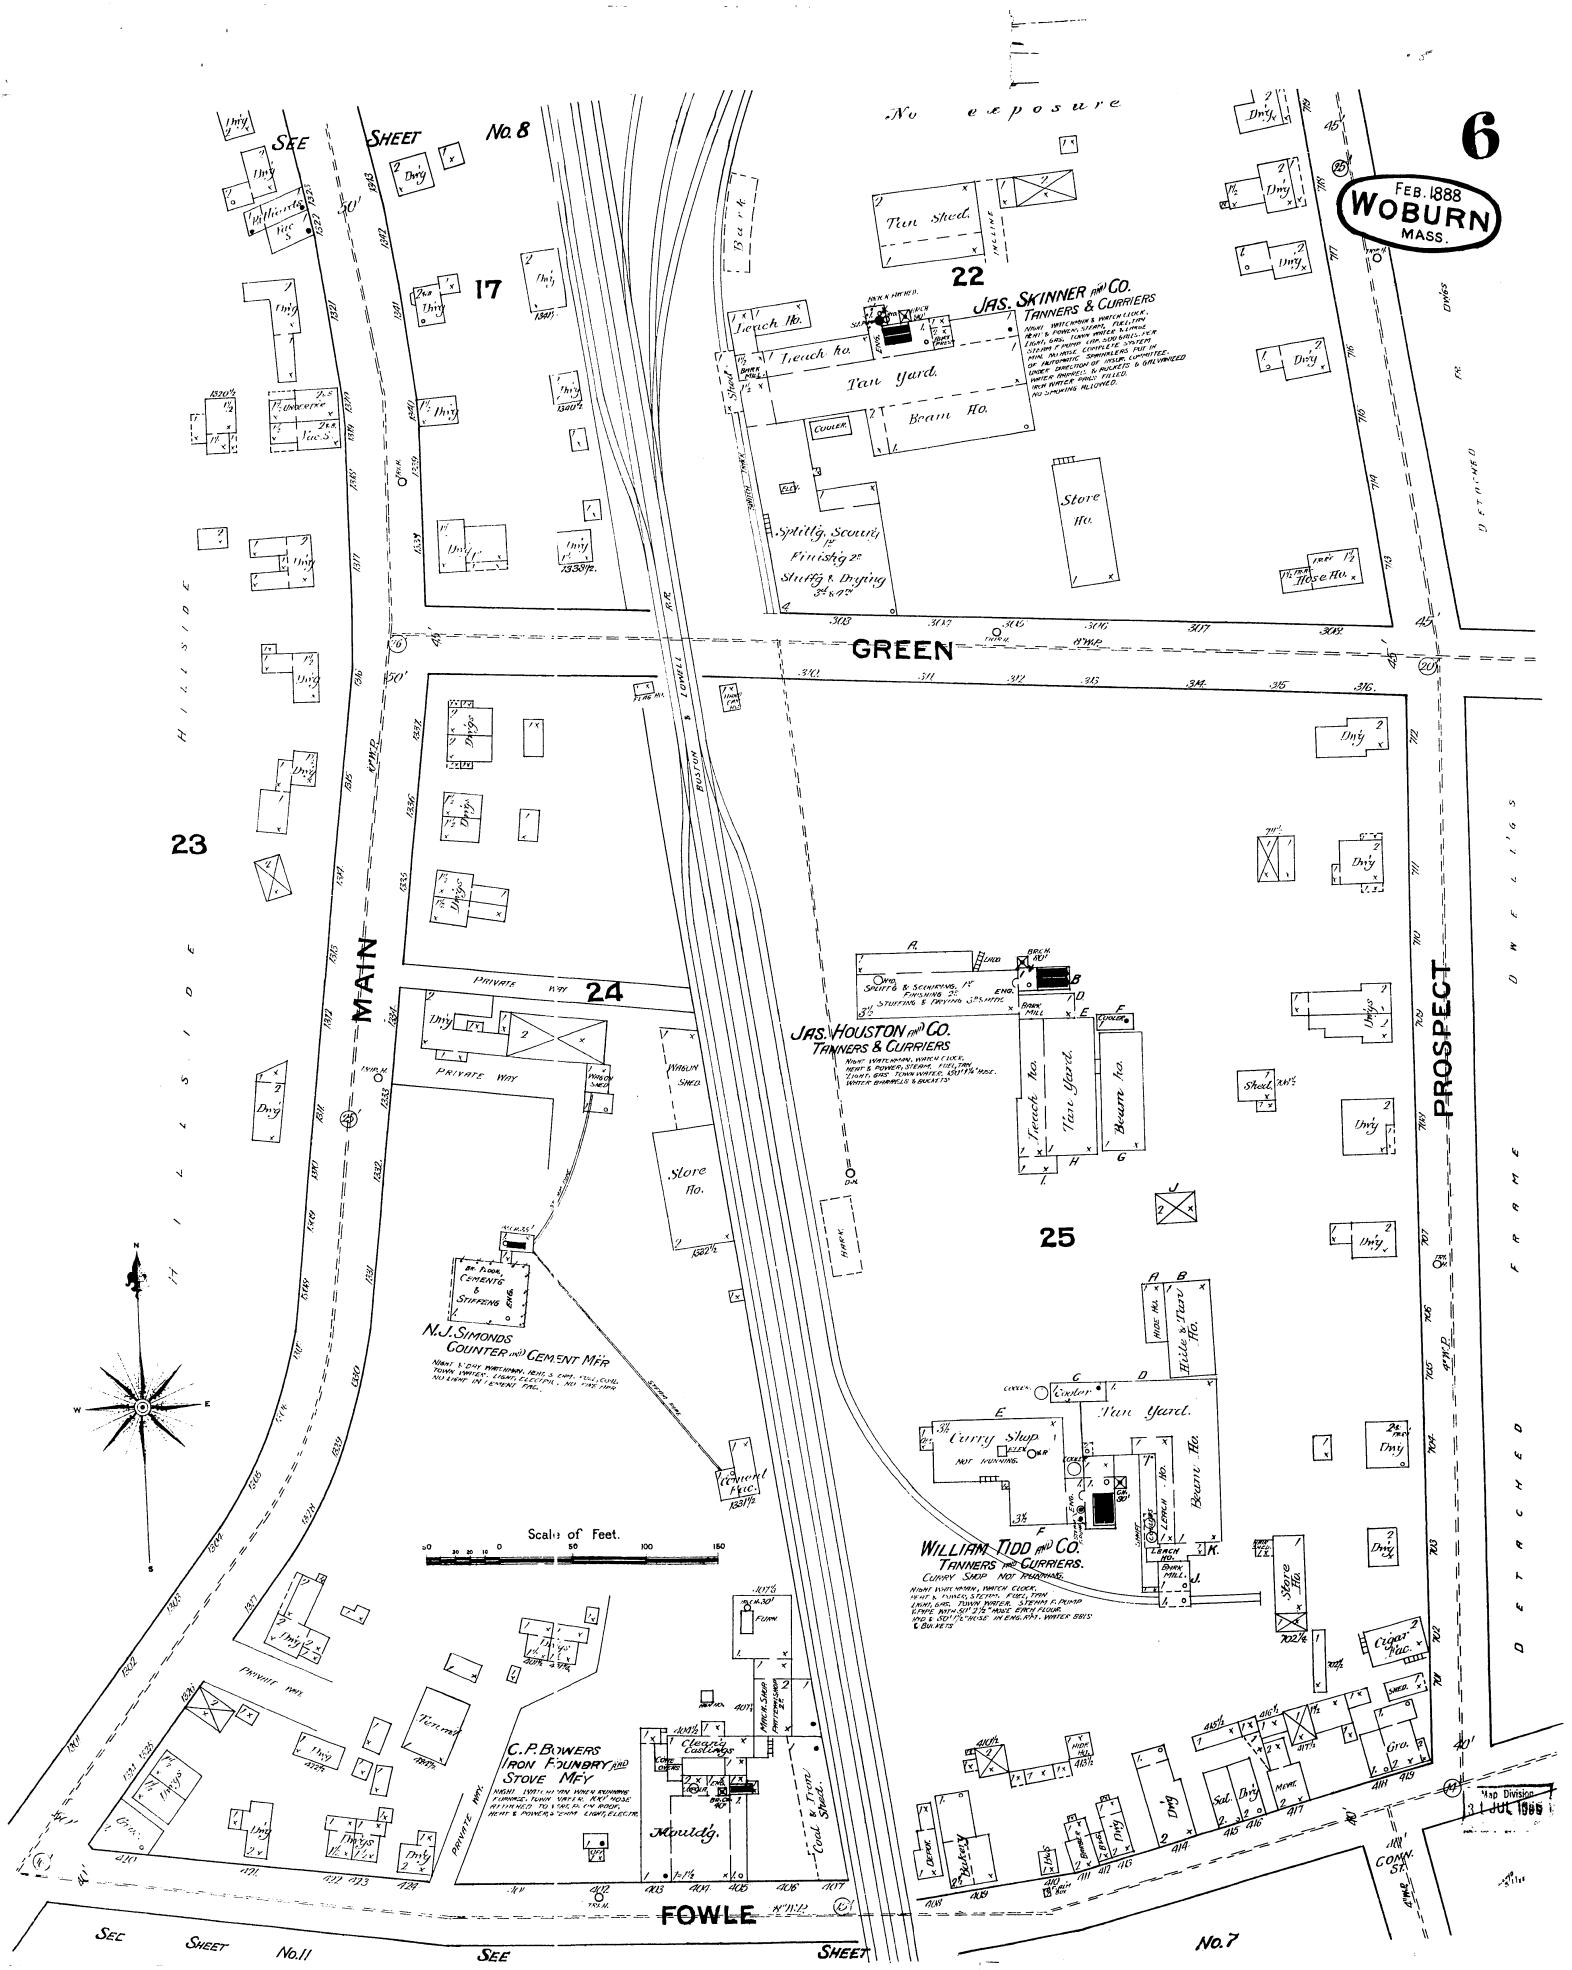
6
FEB. 1888
WOBURN
MASS.
SEE SHEET No. 8
No exposure
17
22
23
24
25
JAS. SKINNER AND CO.
TANNERS & CURRIERS
Tan Shed.
Tan yard.
Beam Ho.
Store Ho.
Splitting, Scouring 1st Finishing 2d Stuffing & Drying 3d & 4th
Hose Ho.
GREEN
MAIN
PROSPECT
FOWLE
HILLSIDE
DETACHED FRAME DWELLINGS
PRIVATE WAY
JAS. HOUSTON AND CO.
TANNERS & CURRIERS
N.J. SIMONDS
COUNTER AND CEMENT MFR
WILLIAM TIDD AND CO.
TANNERS AND CURRIERS.
CURRY SHOP NOT RUNNING.
Currying Shop
NOT RUNNING.
Cooler
Store Ho.
Cigar Fac.
C.P. BOWERS
IRON FOUNDRY AND STOVE MFY
Moulding
Cool & Iron Shed.
Scale of Feet.
Map Division
31 JUL 1955
SEE SHEET No. 11
SEE SHEET No. 7